LHC-B- POINT 8

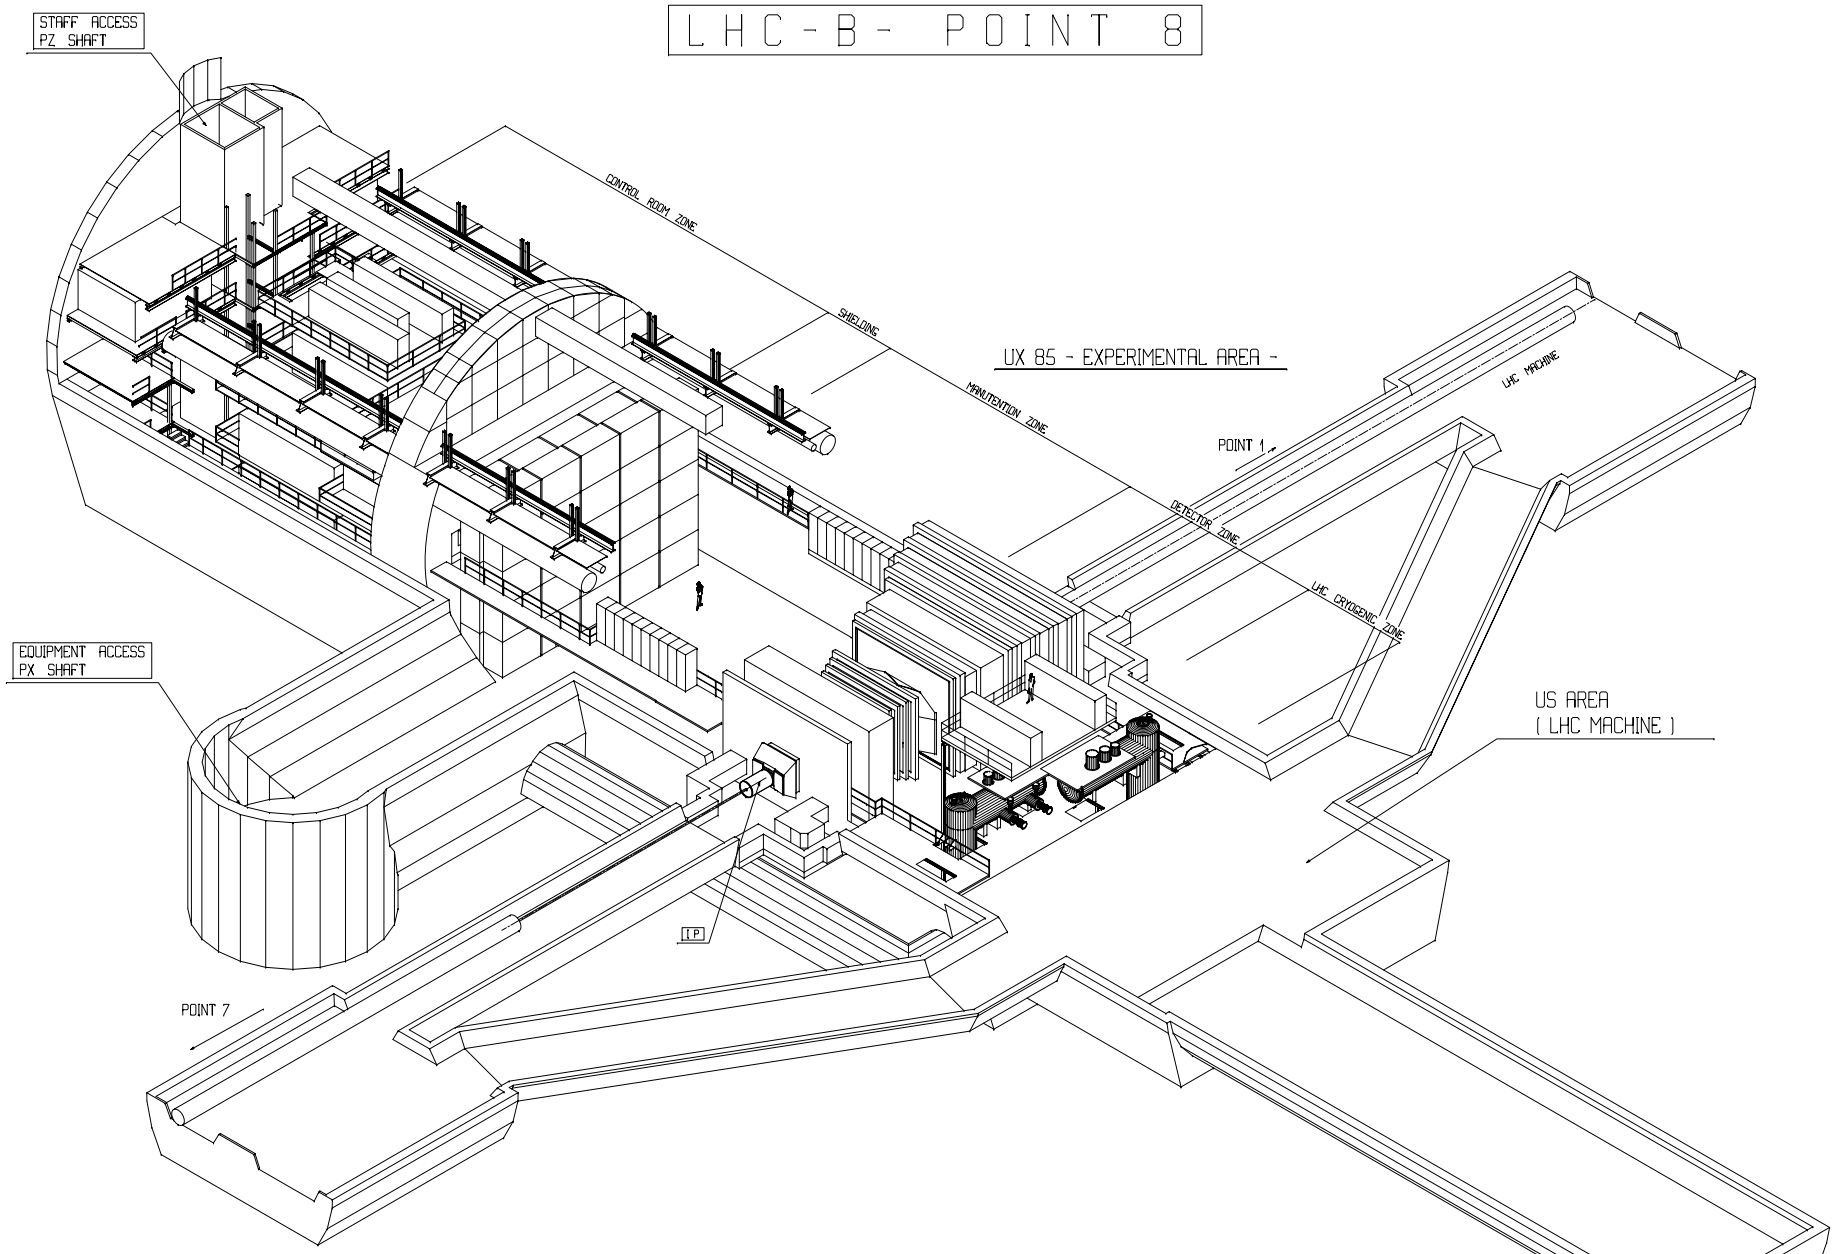

DETECTOR DESIGN DECEMBER 97
VACUUM BEAM PIPE DESIGN OCTOBER 97
DRAWING DECEMBER 97

IND.	DATE	NOM/NAME	ZONE	MODIFICATION

LHCb Infrastructure - Exp Area - Gen Lay - Und...
UNDERGROUND GENERAL LAYOUT
EXPERIMENTAL HALL EQUIPPED-ISOVIEW

REDUCE SCALE 0.01

DES/DRA.	E.SABZA	1998-08-20
CONTROLLED	D.LACARRERE	1998-08-20
RELEASED	D.LACARRERE	1998-08-20
APPROVED		
INSTALLATION/SYSTEM/PROGRAM		
REPLACES/REPLACED		

PLAN OFFICIEL
OFFICIAL DRAWING

LHB EGU_0003 0 REL.